Starting 10/21/13 - B. Sheipe

PURPOSE: WATER MAIN INSTALLATION / REPLACEMENT	PALMYRA
OPENINGS: (3)-6'x8' BT; (1)-3'x560' BT; (1)-3'x1700' BT; (2)-3'x20' BT; (1)-3'x30' BT	PA008_LH

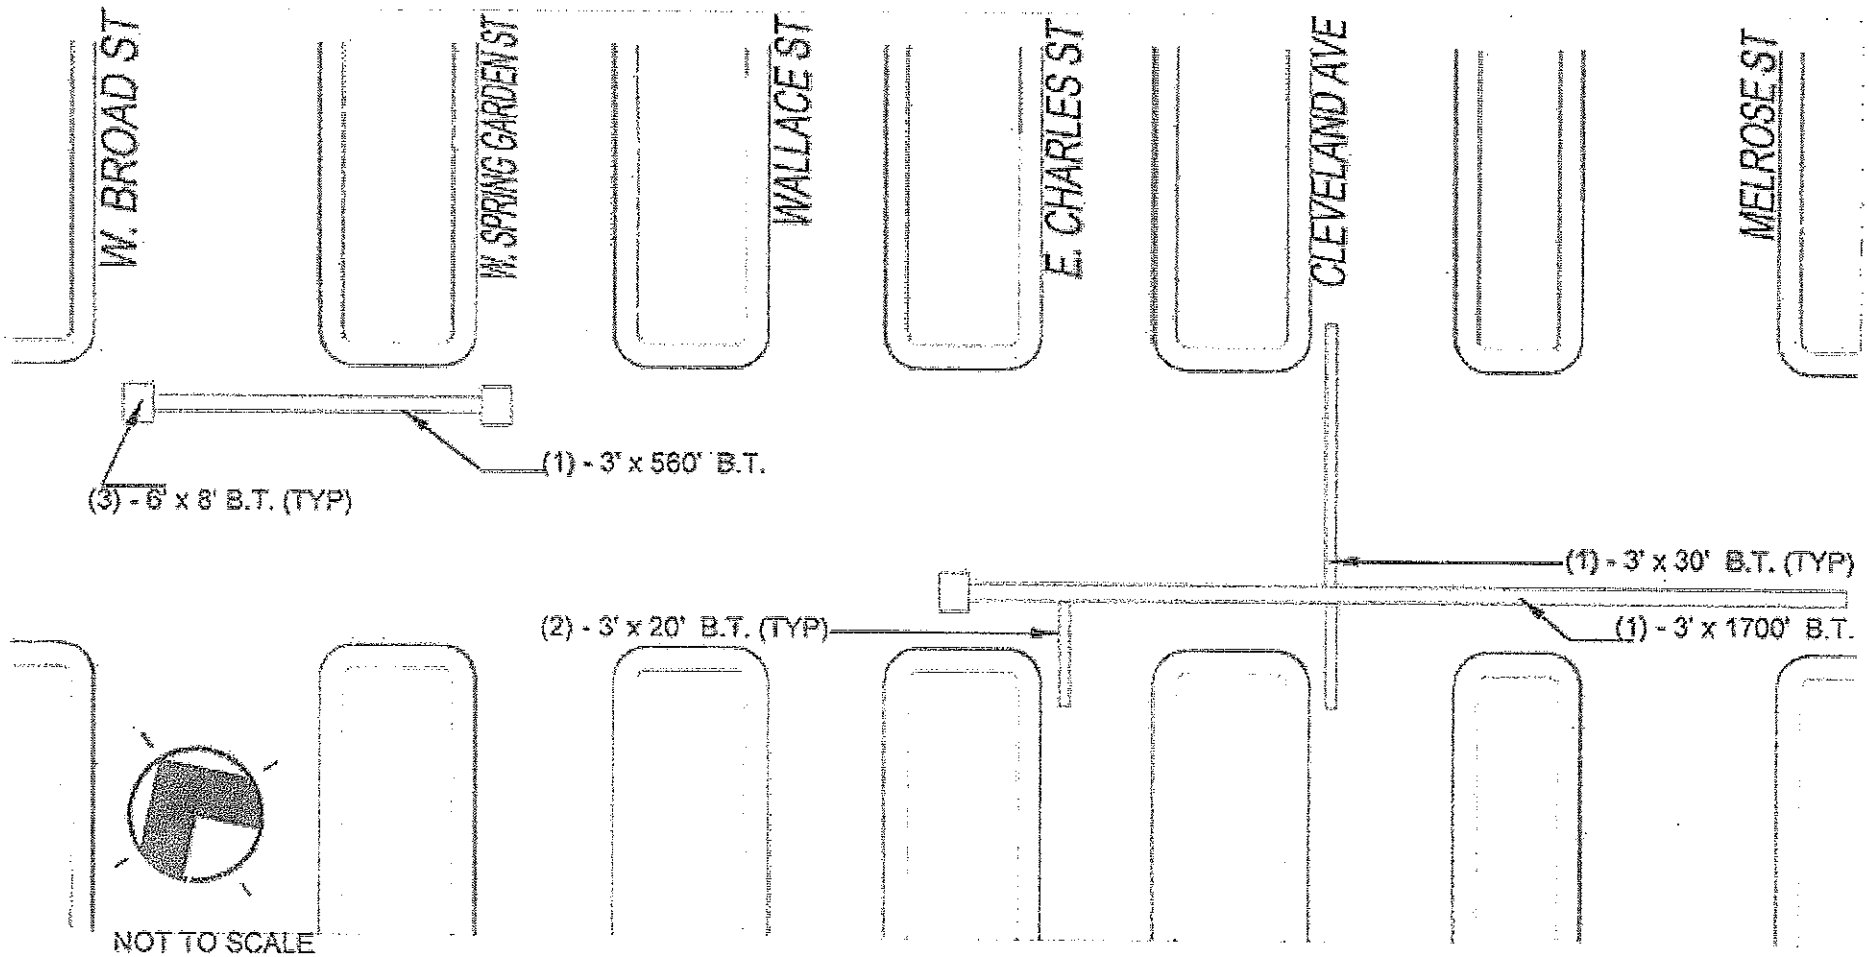

LOCAL	ADDRESS (IF APPLICABLE) GARFIELD AVENUE SOUTH	NEW JERSEY AMERICAN WATER
	DATE: SEPTEMBER 19TH, 2013	204 CARRIAGE LANE DELRAN, NEW JERSEY 08075
	TASK NUMBER: R18-13B1.13-P-0041	

starting 10/21/13 - B. Sheip

	PURPOSE: WATER MAIN INSTALLATION / REPLACEMENT	PALMYRA
	OPENINGS: (1) - 6' x 8' B.T. / (2) - 3' x 20' B.T. / (1) - 3' x 30' B.T. / (1) 3' x 2800' B.T.	PA007_LH

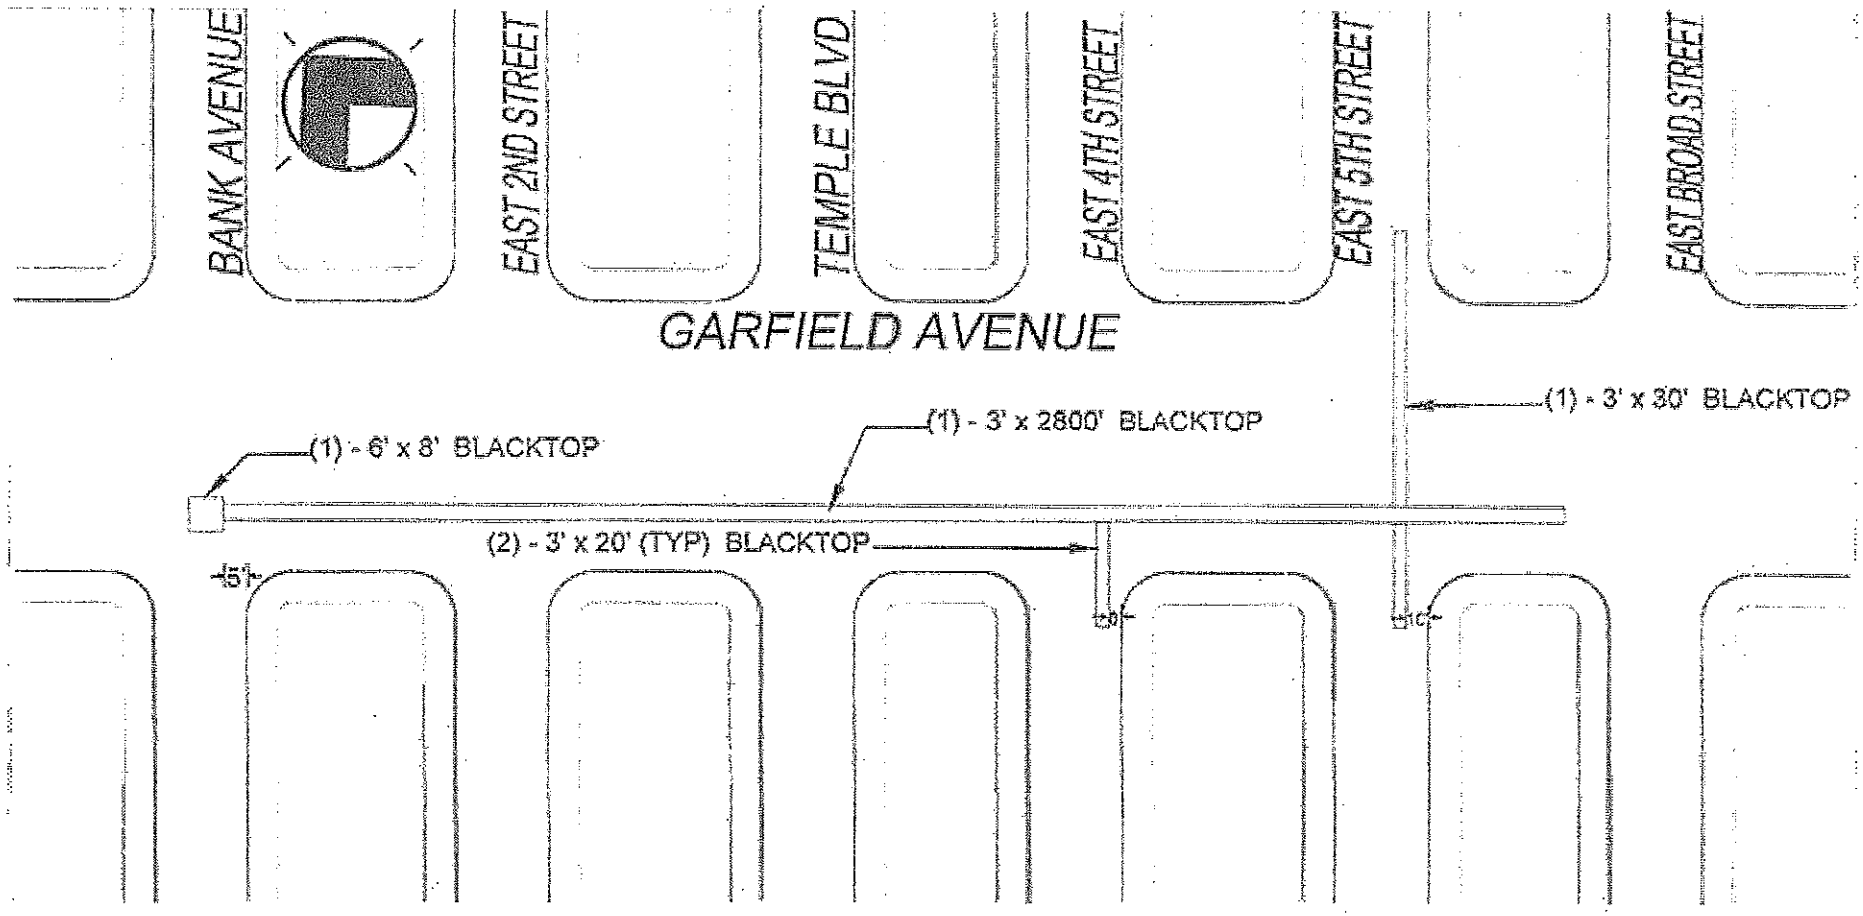

NOT TO SCALE

LOCAL	ADDRESS (IF APPLICABLE) GARFIELD AVENUE NORTH	NEW JERSEY AMERICAN WATER
	DATE: SEPTEMBER 17TH, 2013	204 CARRIAGE LANE DELRAN, NEW JERSEY 08075
	TASK NUMBER: R18-13B1.13-P-0040	